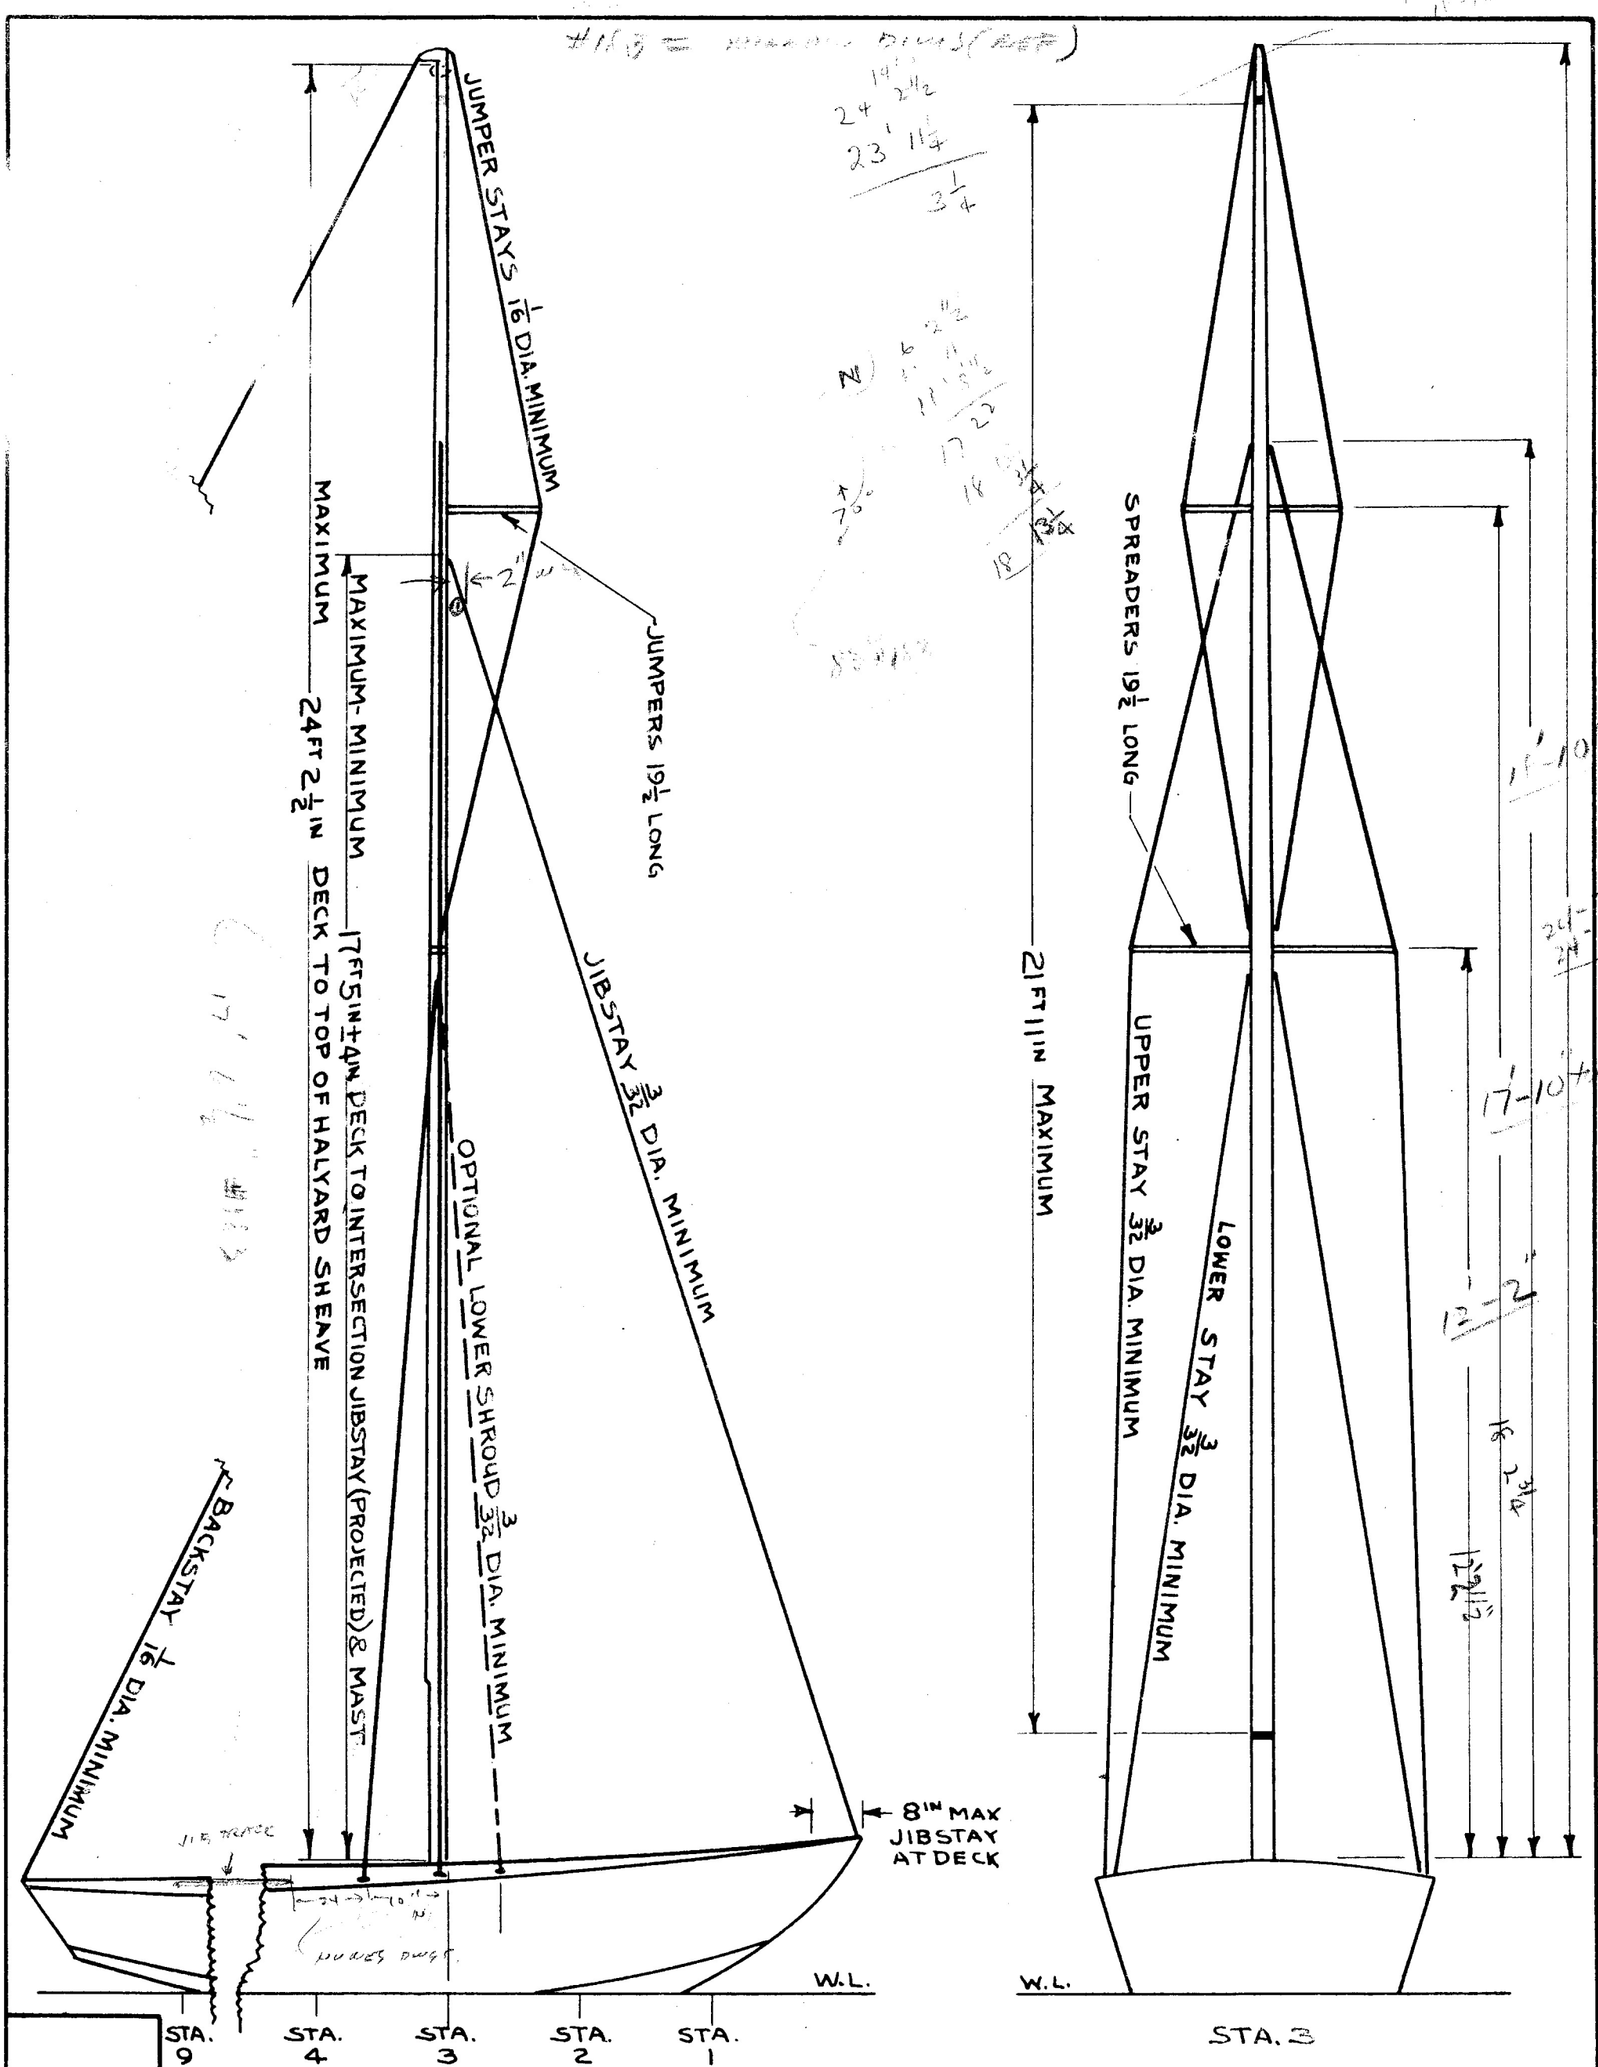

NOTES

1. FORWARD FACE OF MAST MUST NOT BE STEPPED FORWARD OF AFTERFACE FRAME 3 STATION 3 IS AFTER FACE FRAME 3.
2. MAST MAY BE STEPPED ON KEELSON OR ON A BLOCK BETWEEN FRAMES 3 & 4. BLOCK CANNOT BE MORE THAN 2 IN. HIGHER THAN CENTER OF FRAME 3 AT THE STEP.

SCALE 1IN=1FT0IN